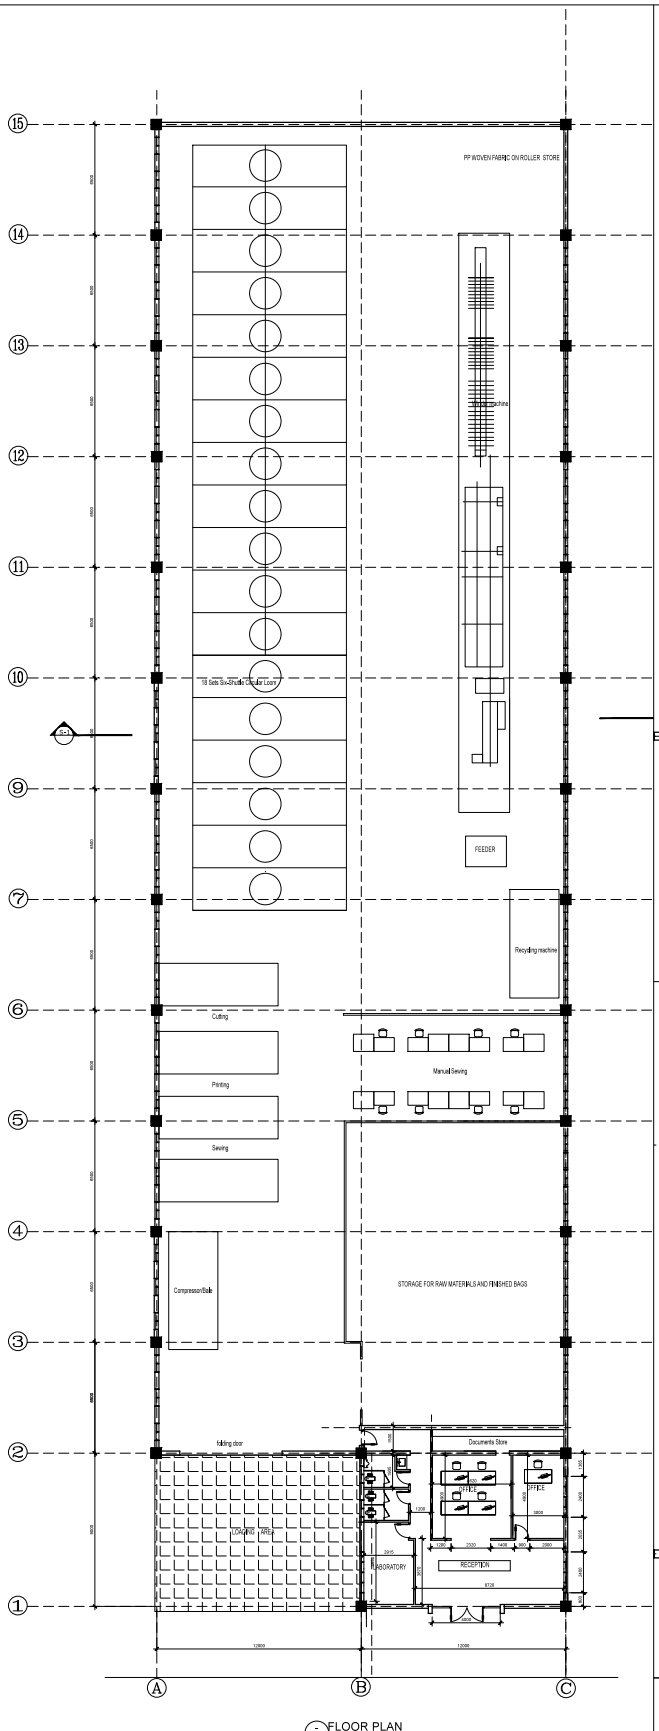

FLOOR PLAN
Scale:1:200

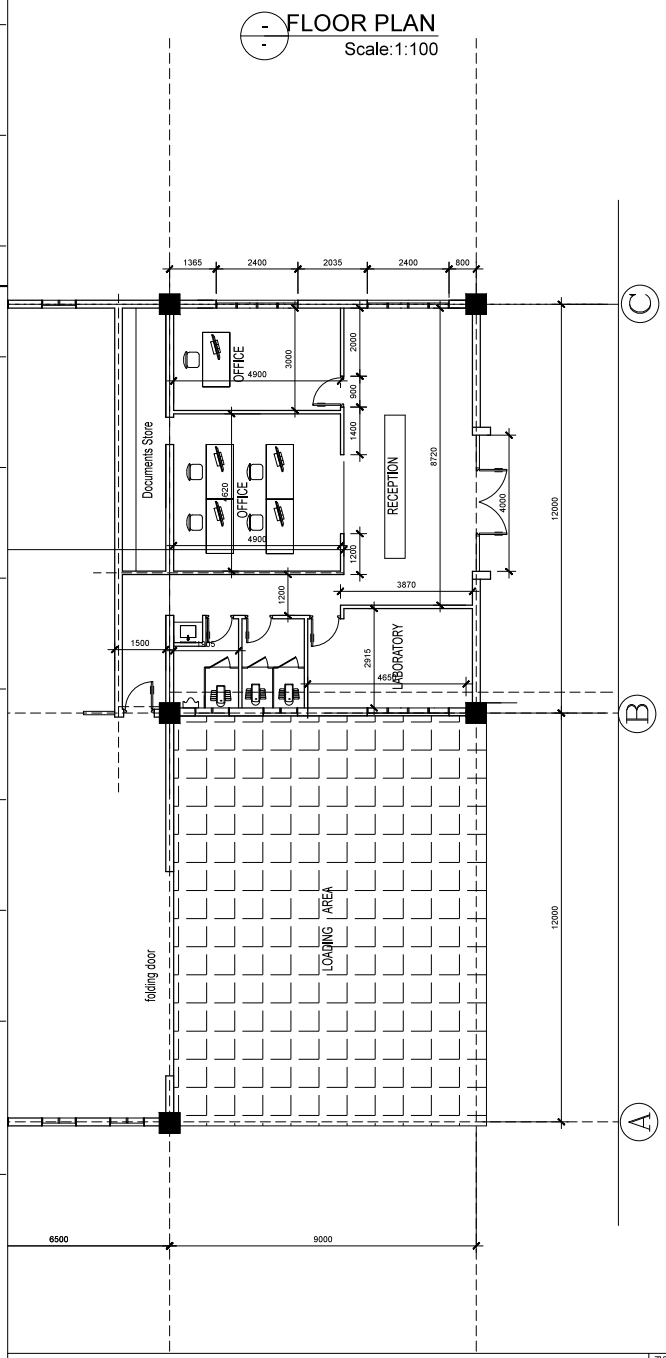

FLOOR PLAN
Scale:1:100

Date	10TH MAR 2016
Drawn by	Ronald TUMAINI
Scale	1:200/ 1:100
Drawing No:	
Rev	
Cad File	15-2CN01

PROJECT:
PLOT NO:
BLOCK:

CLIENT:
Tanchin

Do not scale from drawing. Contractor to check all dimensions on site. Report descrepancies to the architect.

© [illegible]